PLAY AREA
building
PLAN
For CIVIL QUALITY CONSULTANTS & ENGINEE
Authorised Signatory

PLAY AREA

building

EARTHWORK EXCAVATION

For CIVIL QUALITY CONSULTANTS & ENGIN

Authorised Signatory

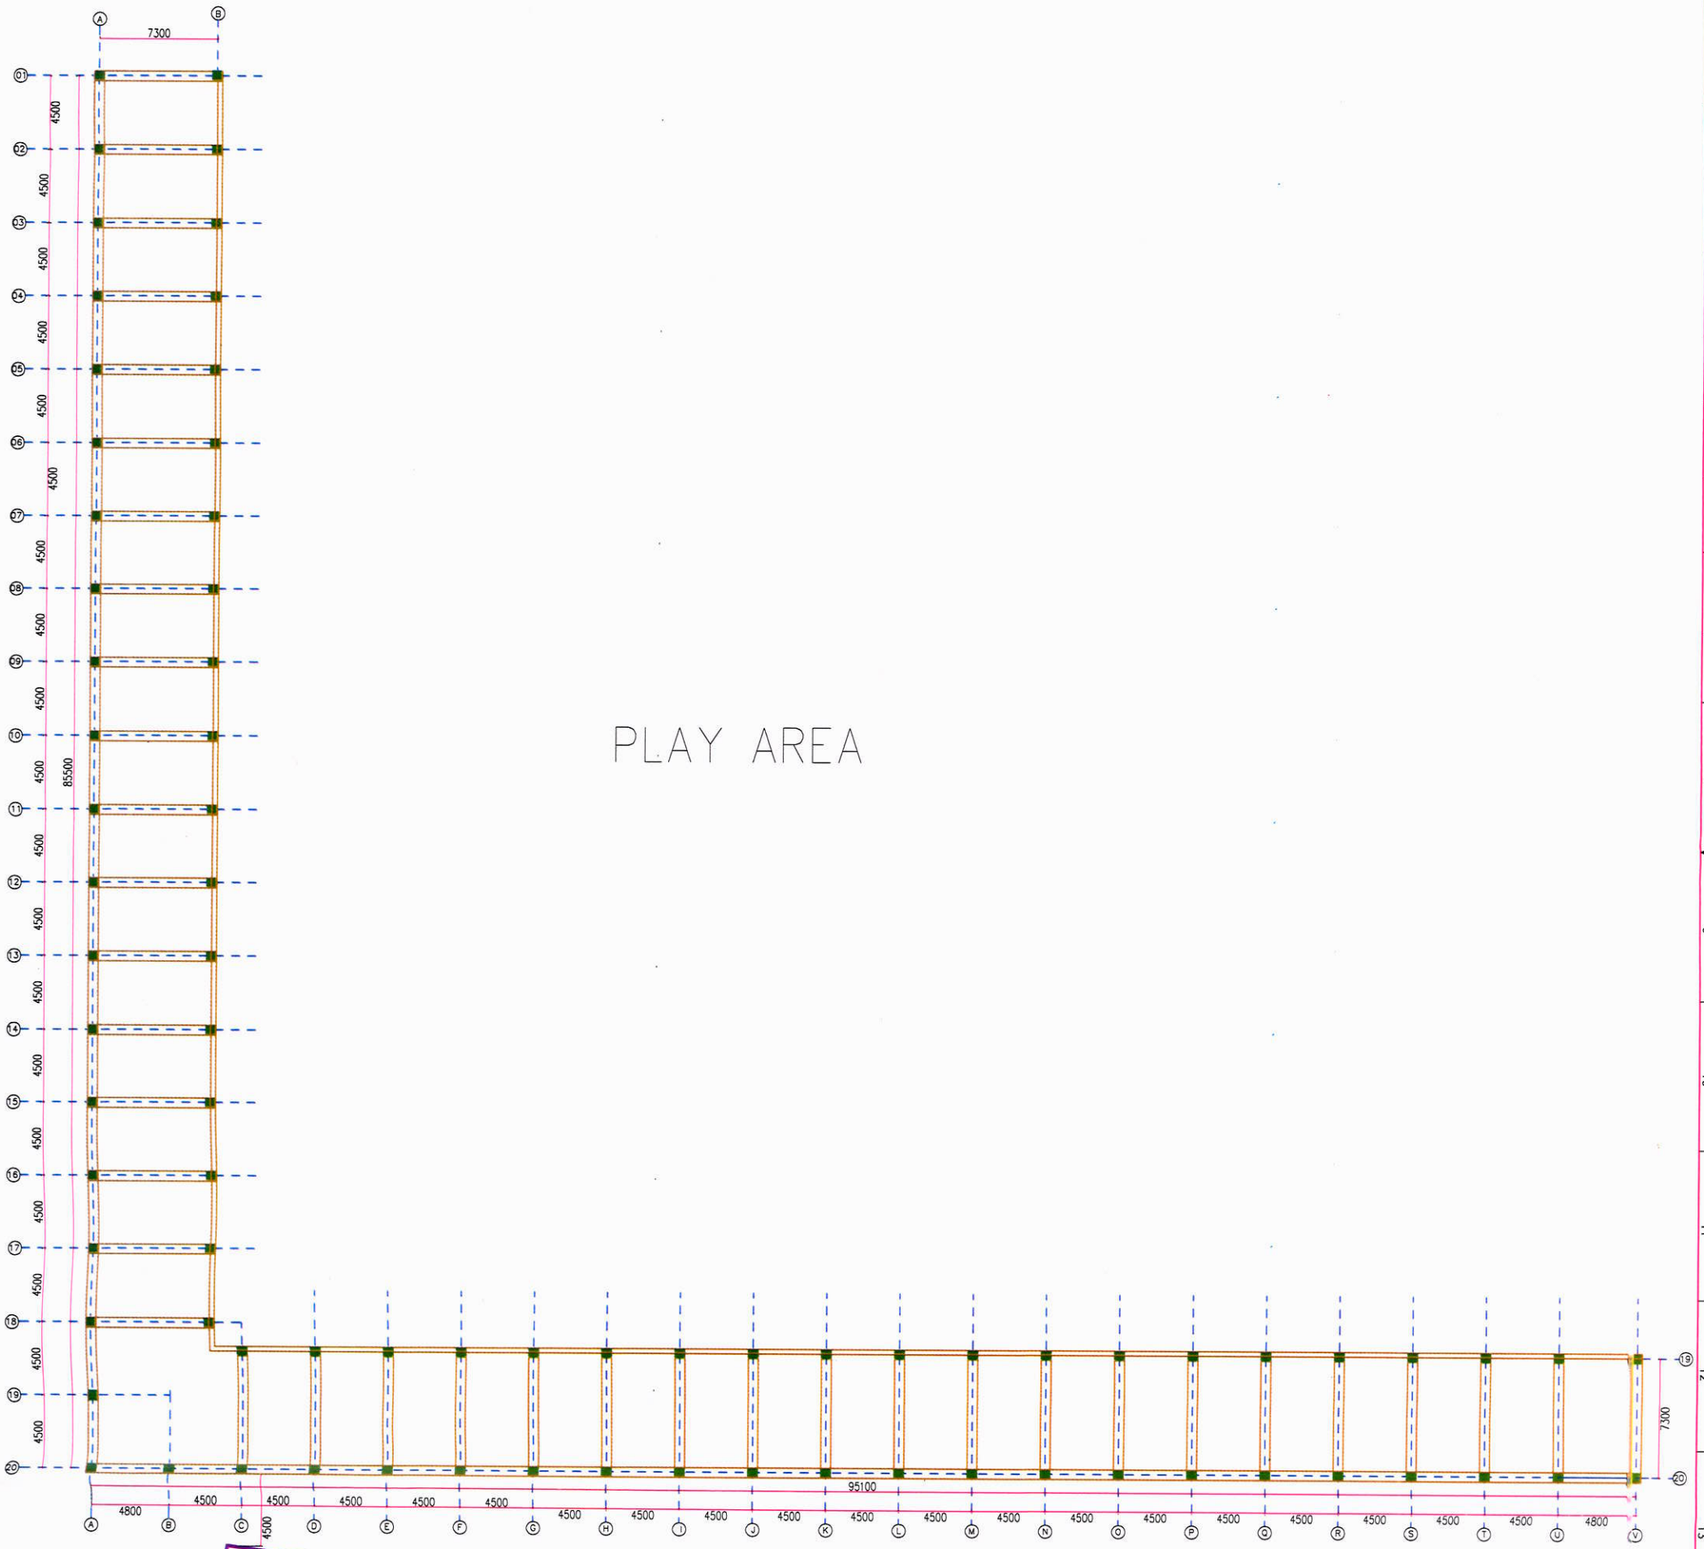

PLAY AREA

building

PLINTH BEAM

PLAN

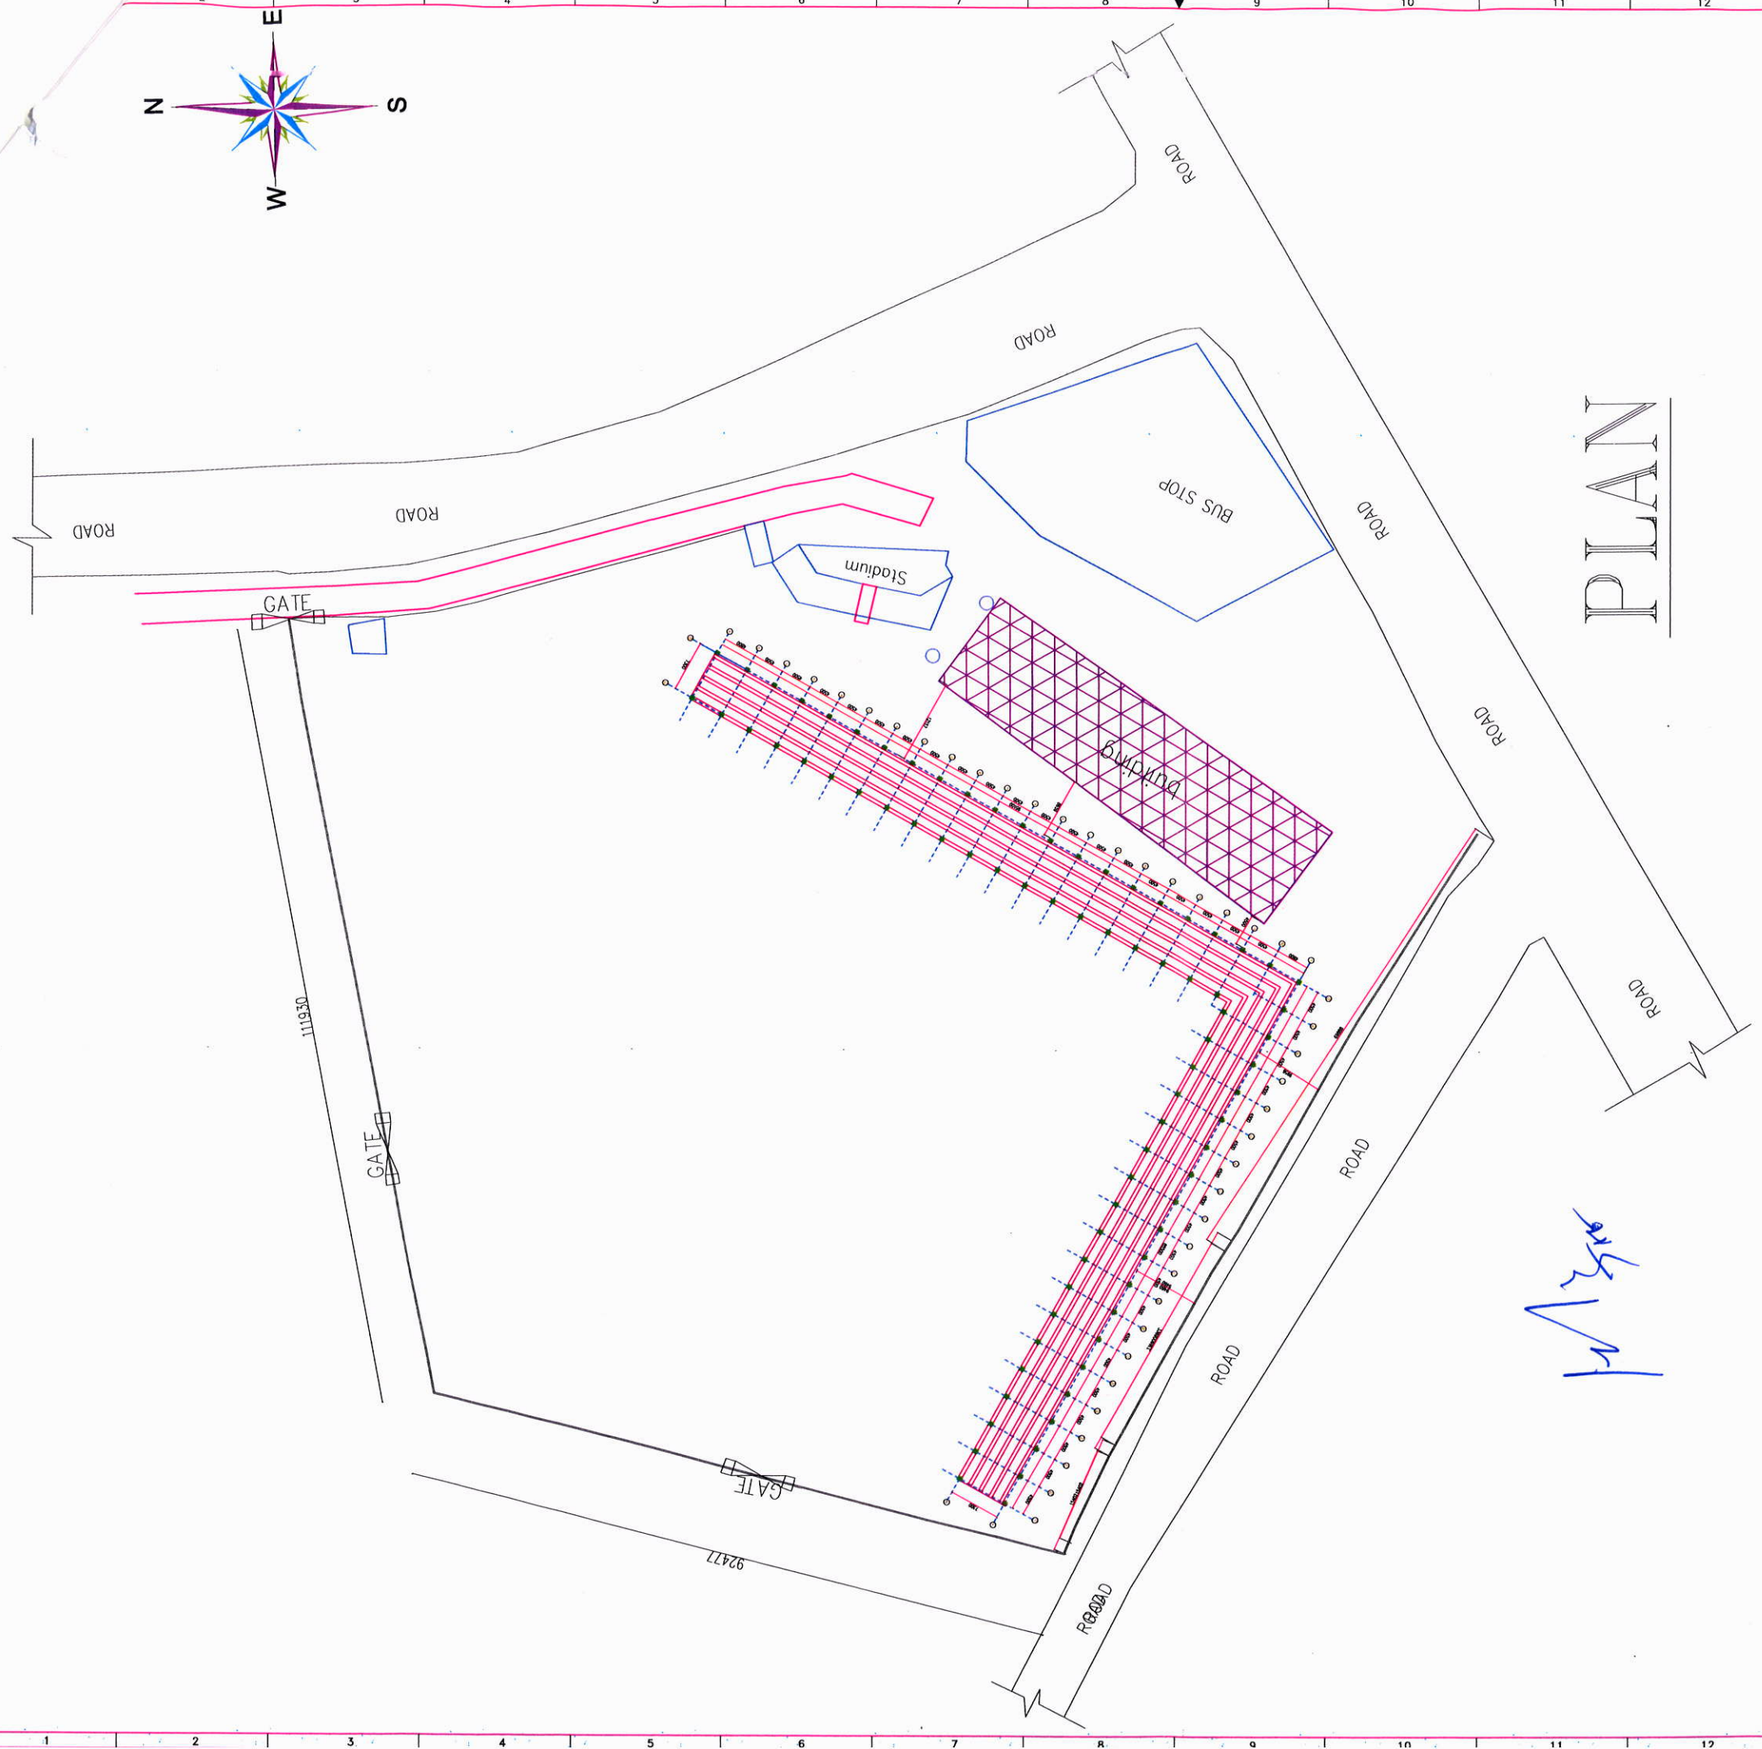

For CIVIL QUALITY CONSULTANTS & ENGINEERS

Authorised Signatory

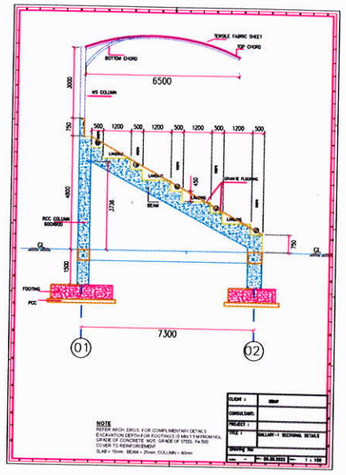

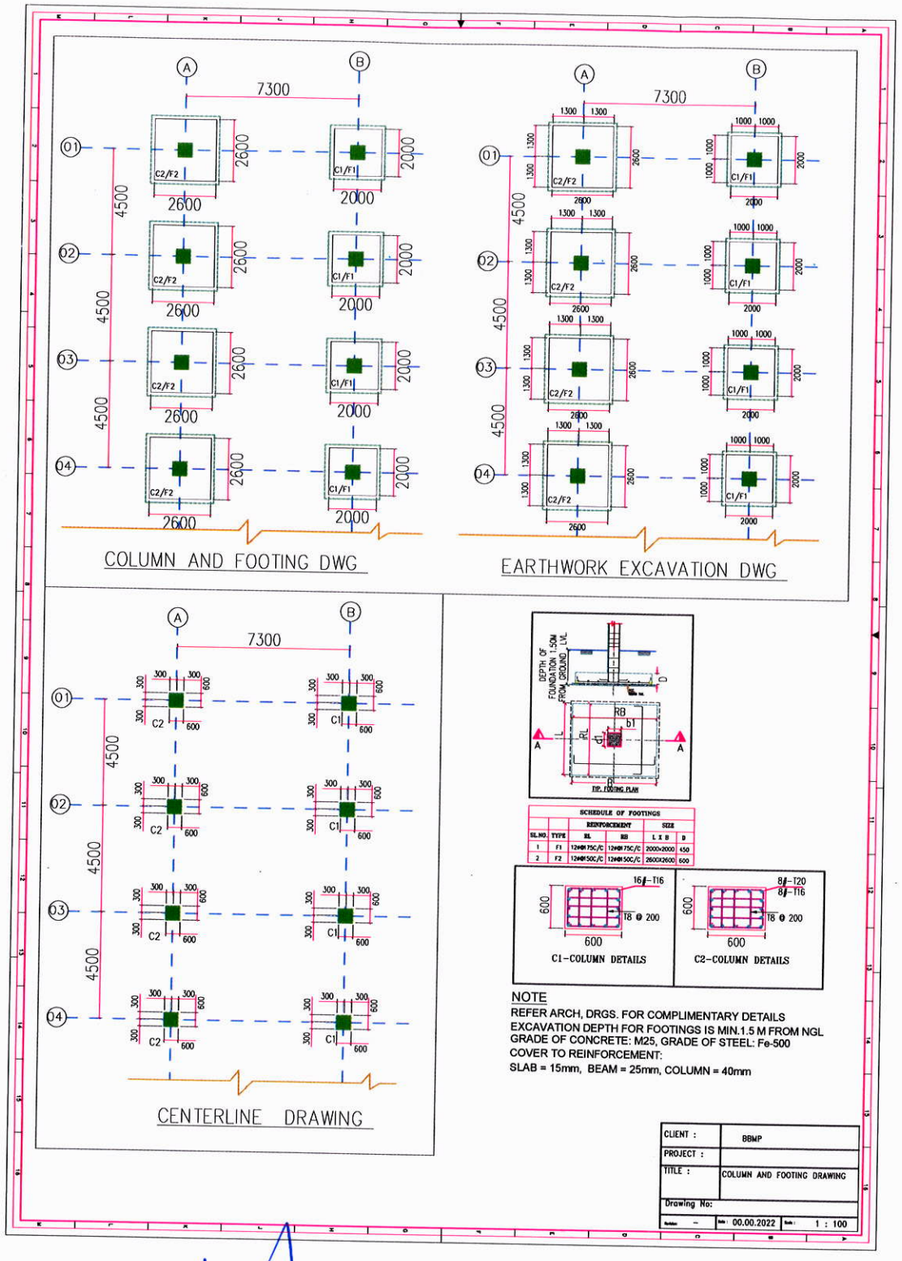

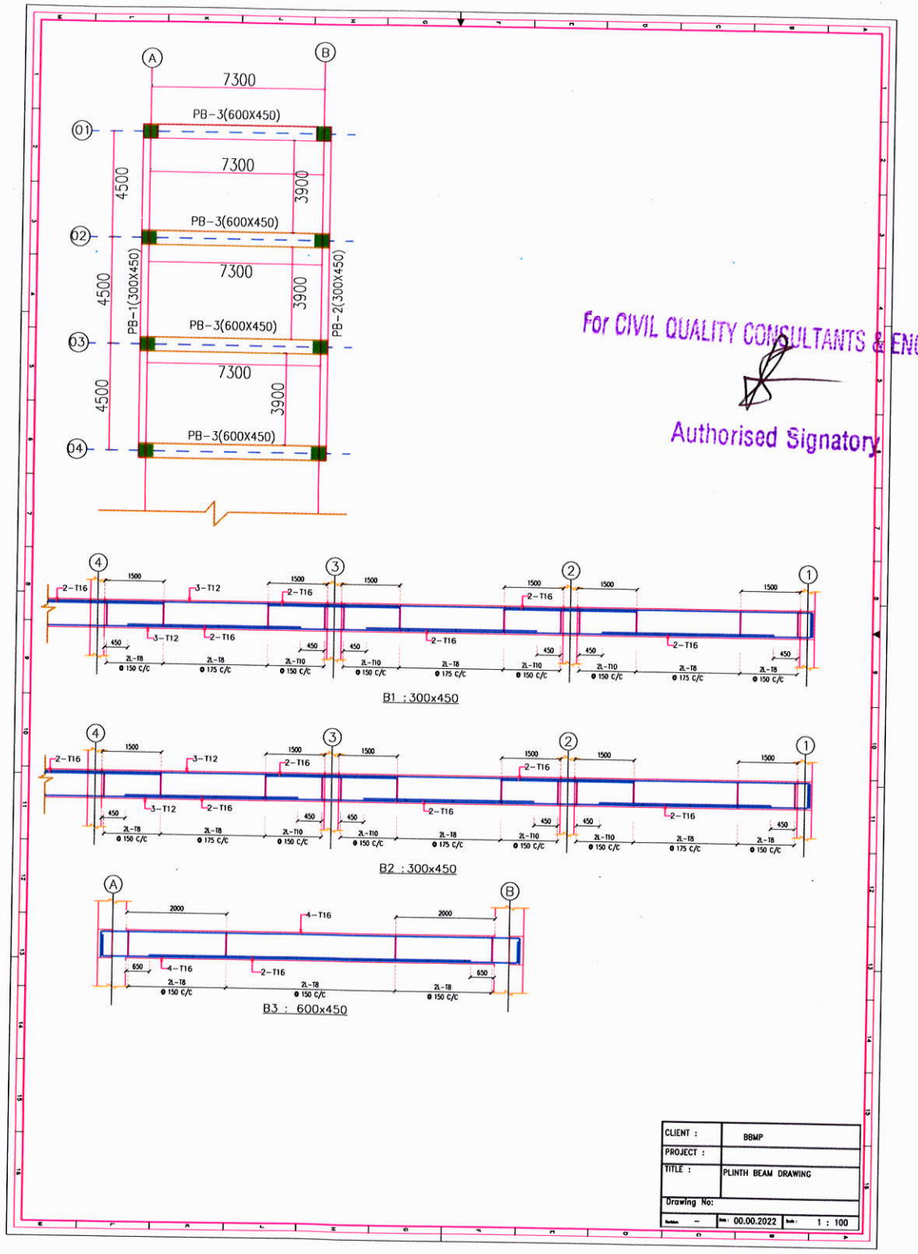

For CIVIL QUALITY CONSULTANTS & ENGINEERS

Authorised Signatory

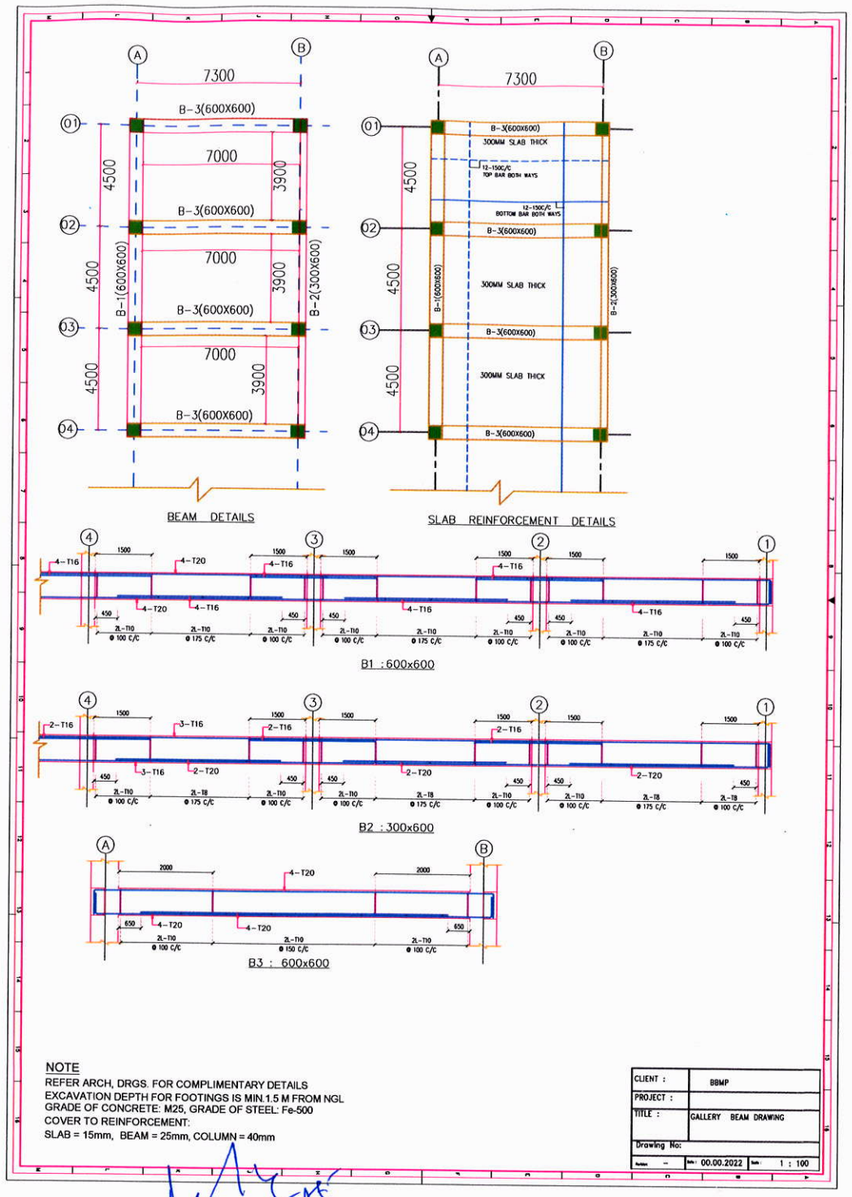

NOTE
REFER ARCH, DRGS. FOR COMPLIMENTARY DETAILS
EXCAVATION DEPTH FOR FOOTINGS IS MIN.1.5 M FROM NGL
GRADE OF CONCRETE: M25, GRADE OF STEEL: Fe-500
COVER TO REINFORCEMENT:
SLAB = 15mm, BEAM = 25mm, COLUMN = 40mm

CLIENT :	BBMP
PROJECT :	
TITLE :	GALLERY BEAM DRAWING
Drawing No:	
--	00.00.2022 1 : 100

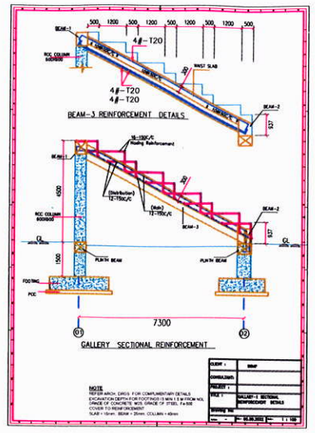

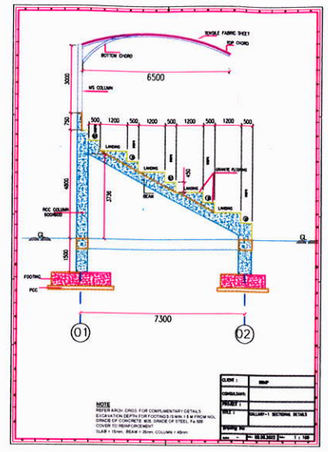

For CIVIL QUALITY CONSULTANTS & ENGINE

Authorised Signatory